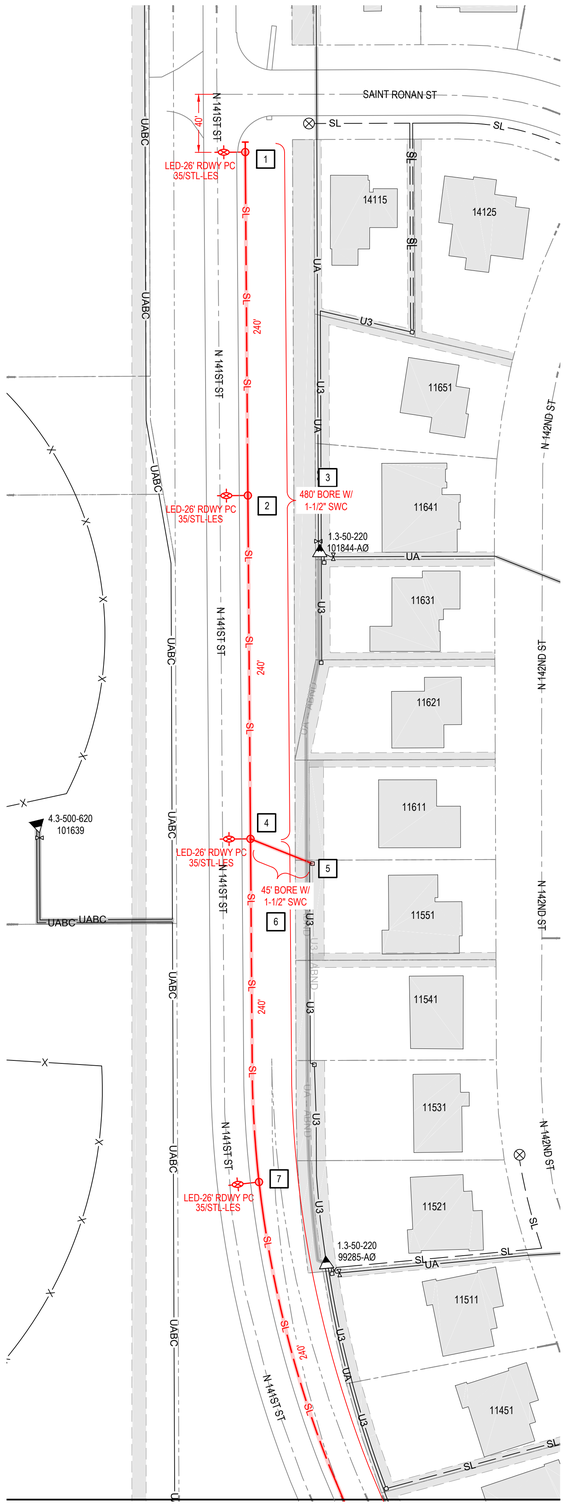

MATCHLINE AA

MATCHLINE AA

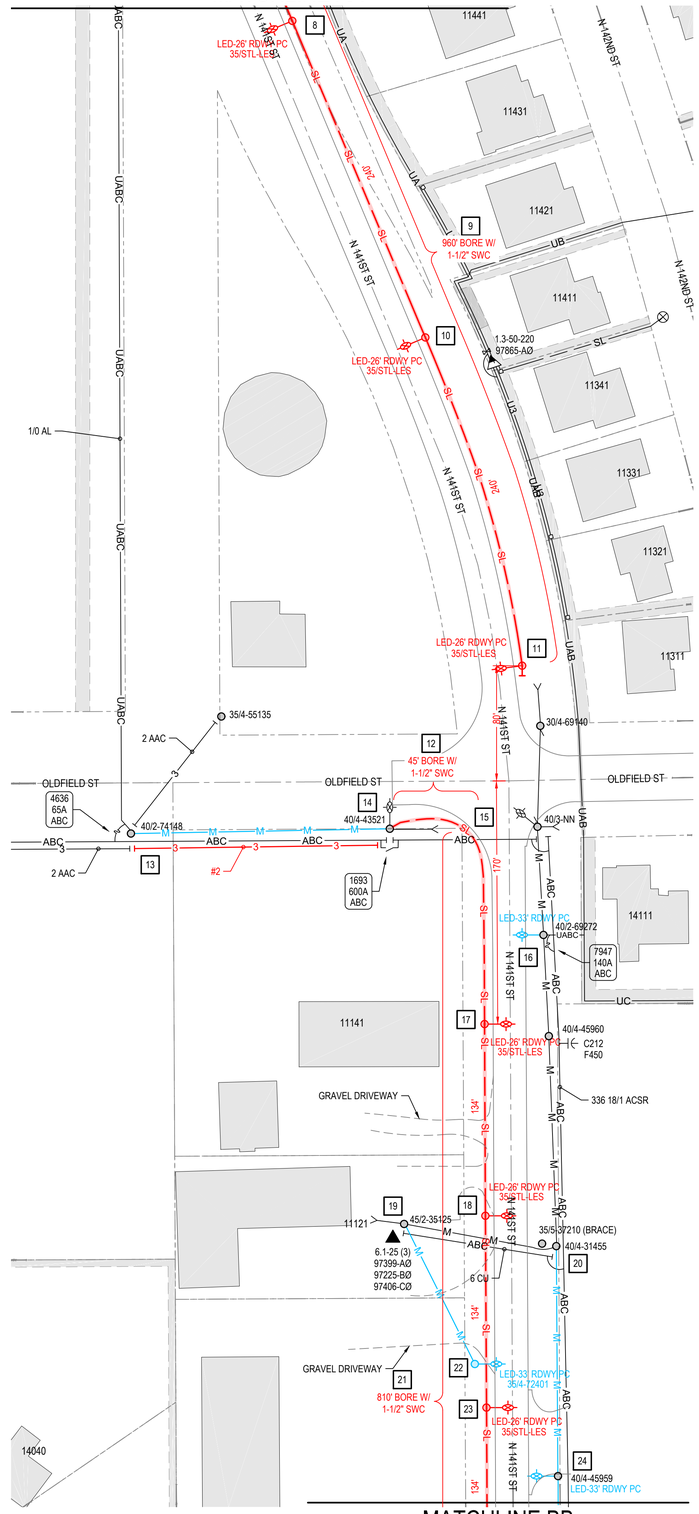

MATCHLINE BB

MATCHLINE BB

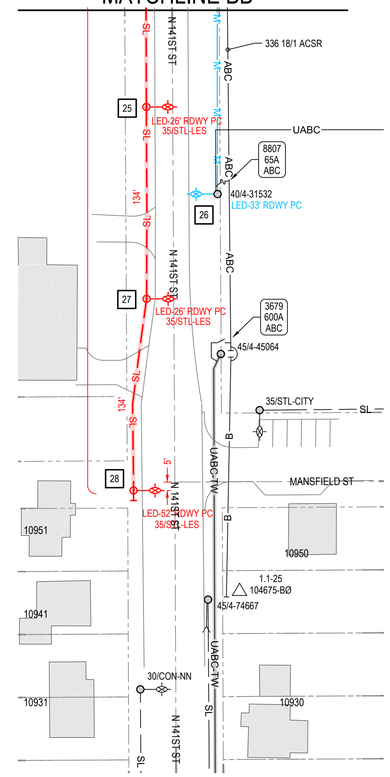

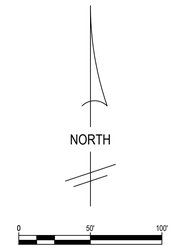

SITE PLAN
(NO SCALE)

REV	DATE	APPROVED	DESCRIPTION
1			
2			
3			
4			
5			

REVISIONS

REV	DATE	APPROVED	DESCRIPTION
6			
7			
8			
9			
10			

LINCOLN ELECTRIC SYSTEM

BASE		
DRAWN BY	V STRATTON	10/25/2024
DESIGNED BY	E STEFFEN	
CHECKED BY		
CHECKED BY		
APPROVED BY		

NETWORK: 5040172
W.O.
JOB:
D.N.: 112N-141E
STR.
SCALE: AS-NOTED

INSTALL STREETLIGHTS
N 141ST ST, SAINT RONAN ST - MANSFIELD ST

DRAWING NO.
LA-D-0705
SHT. 1 of 1

L:\EDI\T&D Design\Designer Files\Eric Steffen_In Progress\Waverly Lighting\141st,Mansfield-StRonan\LA-D-0705 N 141st.dwg SHT: 1 Dec 18, 2024 - 10:18