


College Park.

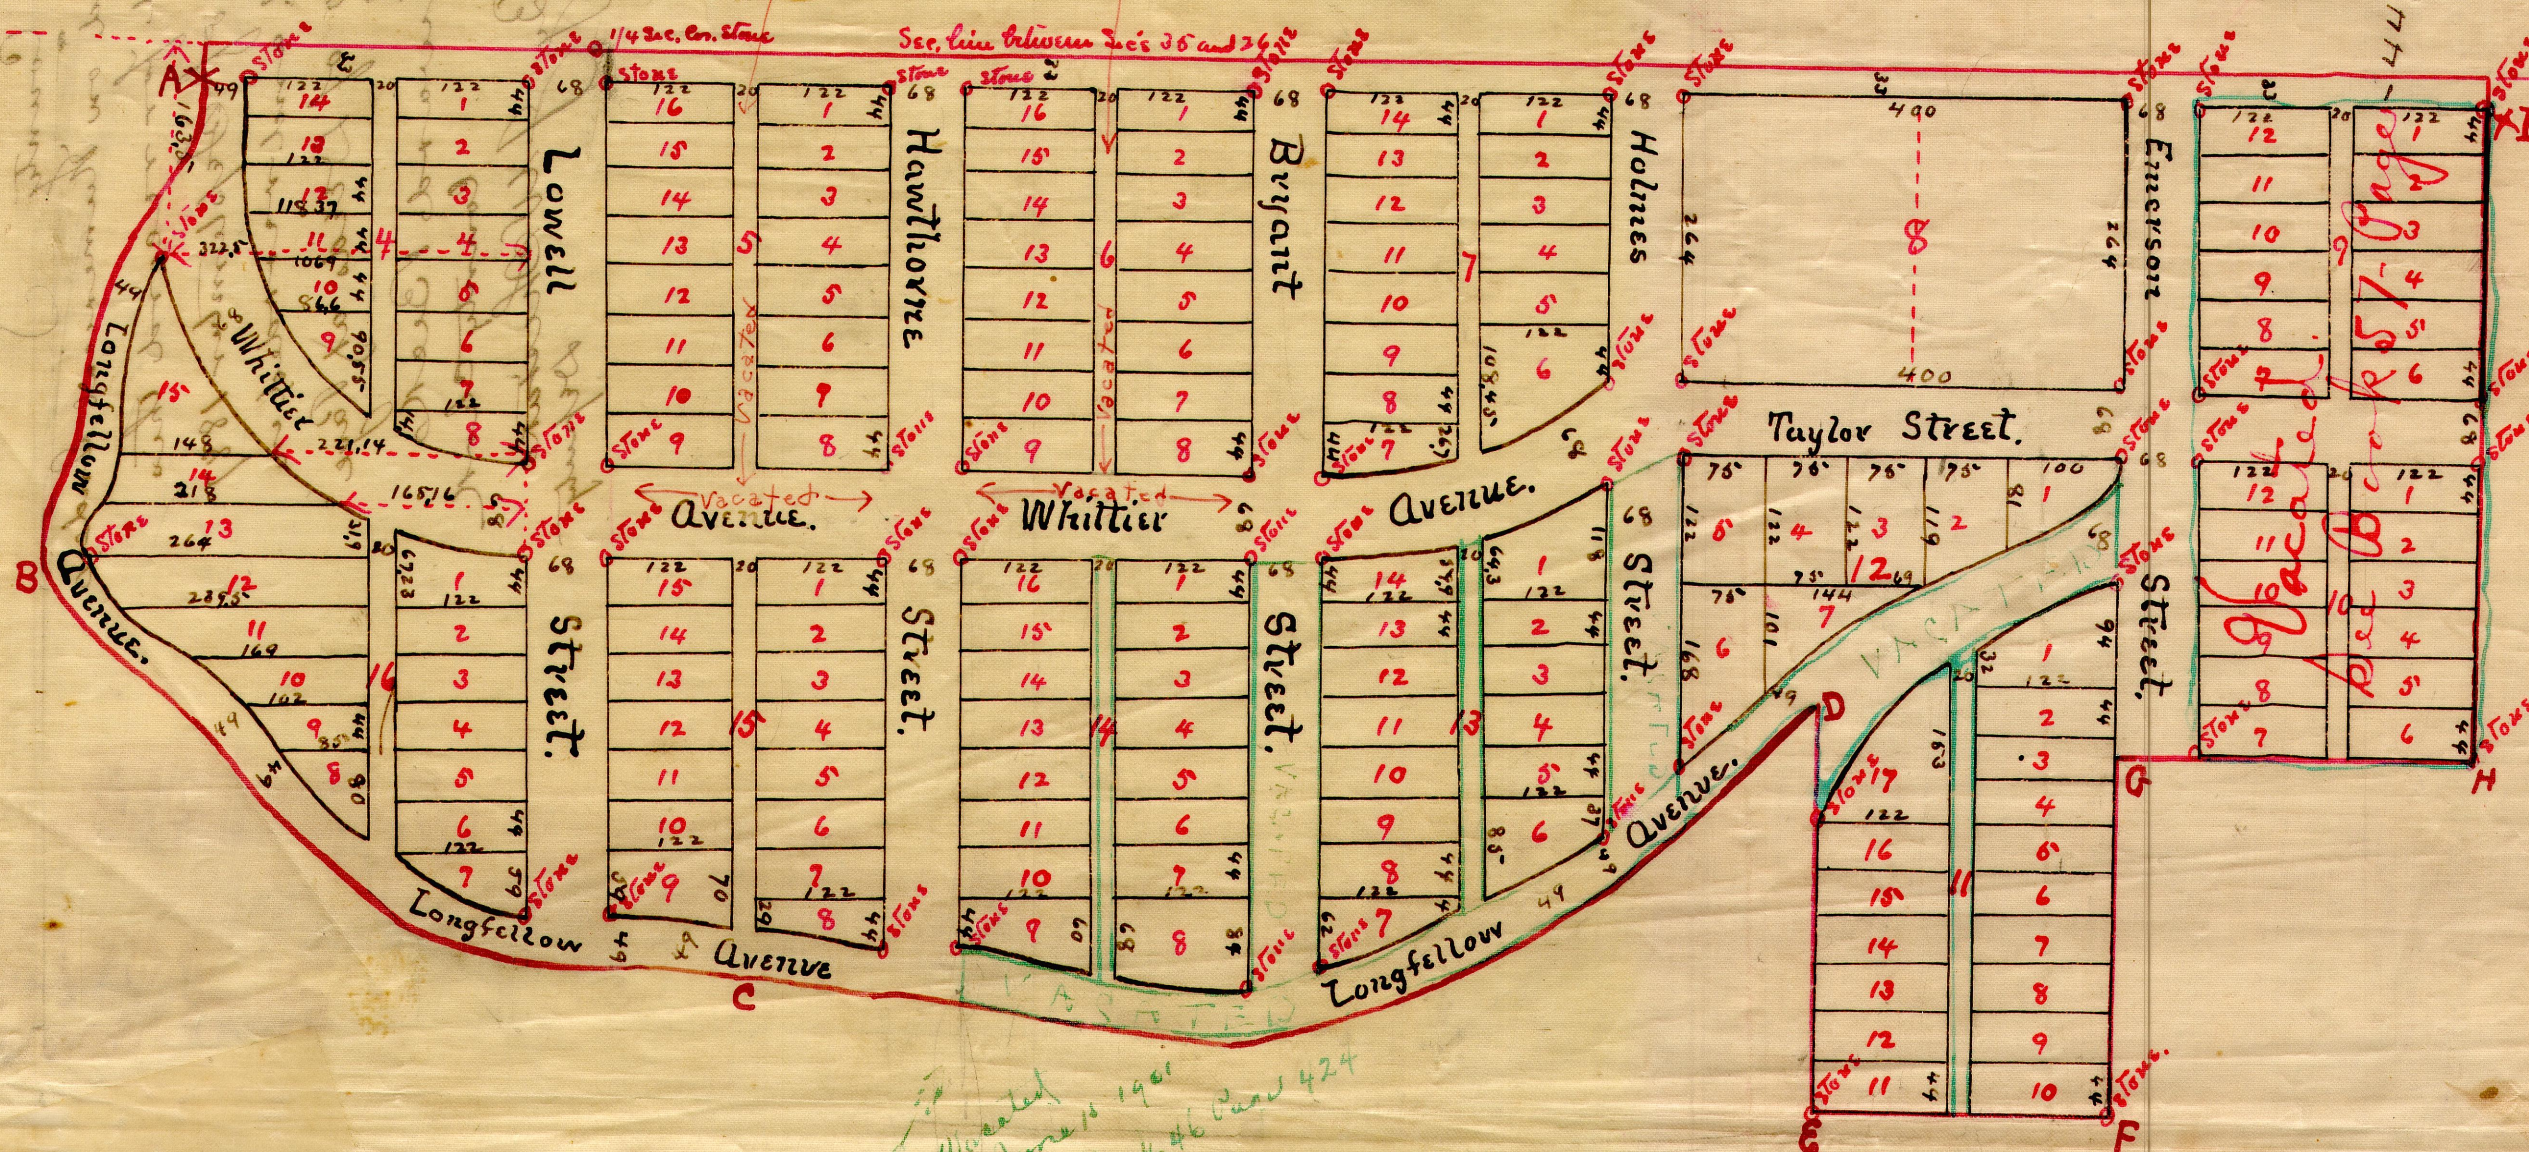

I hereby certify that the annexed Plat and Legend are a correct plat and description of College Park as by me surveyed in the month of July, 1887.

College Park is situated in the N. 1/2 of the N. 1/2 of Sec. 30, T. 8, R. 4, East of the sixth principal meridian in Saline County, Nebraska. The boundary line commences at the point marked A on the map, 2291.7 feet east of the east line of the city of Cete and 33 feet south of the section line between sections 30 and 26, thence thence as indicated by the rd line A.B.C.D.E.F.G.H.I. to the point I, 33 feet south of the sec. line between sections 30 and 26, thence west 2109 feet to the place of beginning.

Ordinary sized lots are 44x122 feet, the sizes of all other lots are designated in feet on the Plat. The width of each avenue, street and alley is marked on the Plat.

There are stones permanently planted at the several places indicated on the Plat, and stakes are driven at the front corners of each lot.

A. B. Fairchild,
Surveyor.

This is to certify that we, Lewis Engory, Chairman, and James W. Dawes, Secretary of the Board of Trustees of Doane College and owners in fee simple of College Park have caused the same to be surveyed, laid out and platted with streets, alleys, blocks and lots as numbered designated and described in the Plat and Legend.

Now, Therefore, know all men by these presents, that we, Lewis Engory, Chairman, and James W. Dawes, Secretary of the Board of Trustees of Doane College do hereby dedicate the streets and alleys, as in and by the said Plat described, to the public use.

In testimony whereof we have hereunto set our hands this 24th day of September A.D. 1887.

Lewis Engory, Chairman of
James W. Dawes, Secretary of Doane College.

In presence of
A. B. Fairchild.

State of Neb. Subscribed and sworn to before me this 24th day of September A.D. 1887. before me the subscribers, a Notary Public, duly appointed, commissioned and qualified for and residing in said County, personally appeared Lewis Engory, Chairman, and James W. Dawes, Secretary of the Board of Trustees of Doane College, to me known to be the identical persons described in and whose names are affixed to the foregoing Plat, as aforesaid, and they each acknowledged the same to be their free act and deed and the free act and deed of Doane College.

In testimony whereof, I have hereunto set my hand and notarial seal at Cete, in said County, the day and year last above written.

Notary Public.

College Park addition

Vacated	
12	1
11	2
10	3
9	4
8	5
7	6
6	7
5	8
4	9
3	10
2	11
1	12

Turner Street